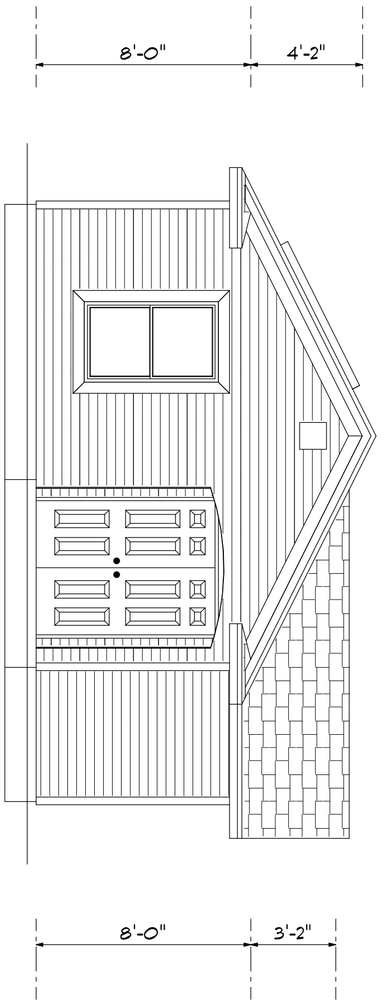

FRONT ELEVATION

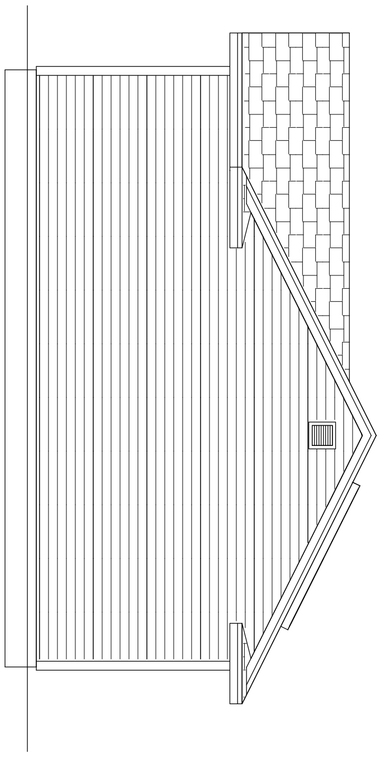

REAR ELEVATION

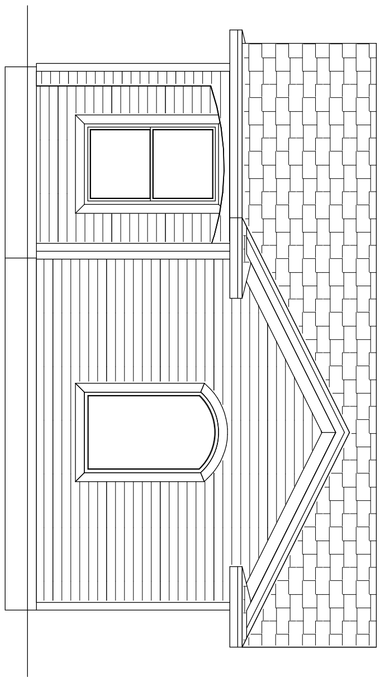

RIGHT ELEVATION

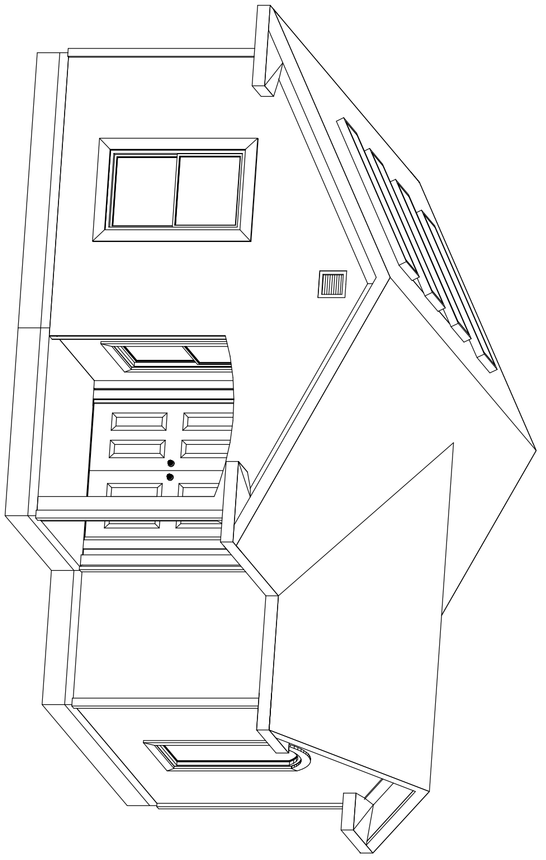

ANGLE VIEW

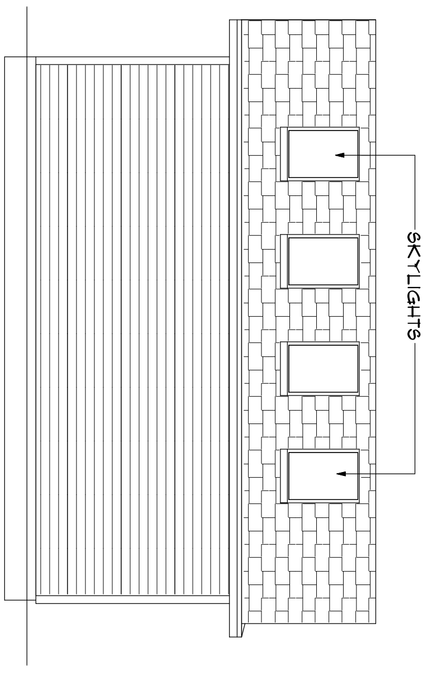

LEFT ELEVATION

cabinsandsheds

SCALE 1/4" = 1'-0"	APPROVED	DRAWN BY
DATE August 12, 2008		REVISED
DRAWING NUMBER SHEET 1	PLAN NAME: SHED 1	

ELEVATIONS

SINGLE USE FOR:

www.cabinsandsheds.com

These plans are the exclusive property of www.cabinsandsheds.com and are available for use, resell, reuse, ownership rights and modification through a special offer by cabinsandsheds.com to those who purchase plans as a collections from cabinsandsheds.com. All other reproduction and/or use is prohibited

IT IS THE RESPONSIBILITY OF THE PURCHASER/BUILDER OF THIS PLAN TO INSURE THAT ALL LOCAL BUILDING CODES AND REQUIREMENTS ARE MET. (STRUCTURAL, SEISMIC, SNOW, WIND, HVAC, ELECTRICAL ETC.)